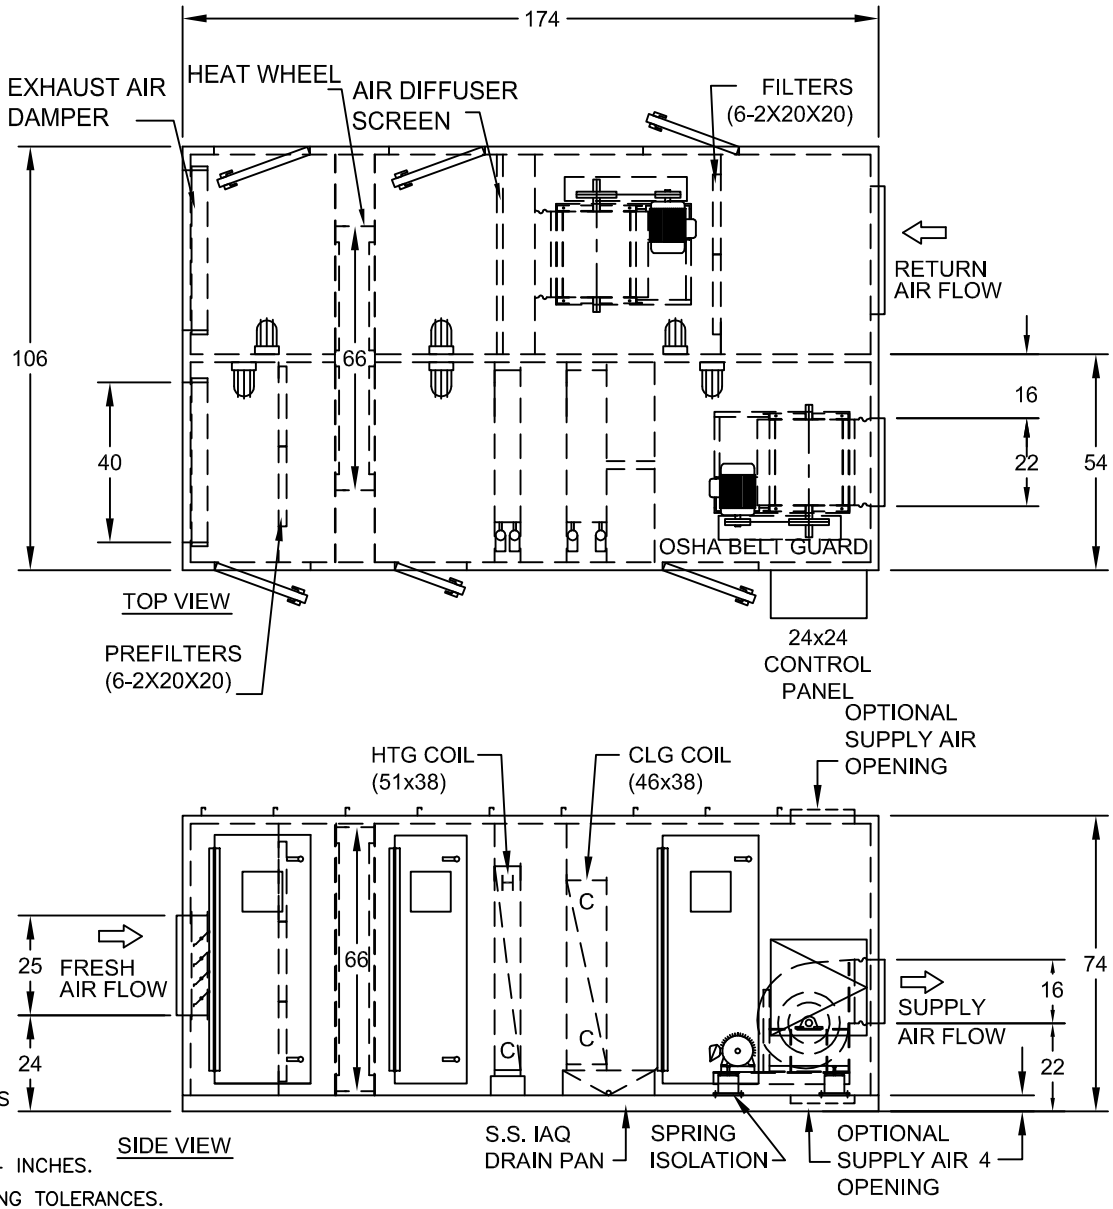

NOTES:

1. 1 1/2 INLET AND DISCHARGE DUCT FLANGES
2. SERVICE ACCESS PANELS MUST NOT BE OBSTRUCTED RECOMMENDED CLEARANCE 24 INCHES.
3. DIMENSIONS ARE SUBJECT TO MANUFACTURING TOLERANCES. FOR REFERENCE USE ONLY, SUBJECT TO CHANGE WITHOUT NOTICE.

Rev	By	Revision Description	Date

WESTERN SALES

TITLE
6,000CFM CONVERTIBLE WET AIR HANDLING UNIT
w/ HEAT WHEEL, HEATING/COOLING WATER COILS
15" BI DWDI FAN c/w 5HP MOTOR (SUPPLY & EXHAUST)
MODEL: AH-60-EW

DRAWN BY	ISSUED BY	SCALE	DRW. NO.	
		1/4"=1'		
CHK. BY	DATE		JOB NO.	PAGE
				E-10