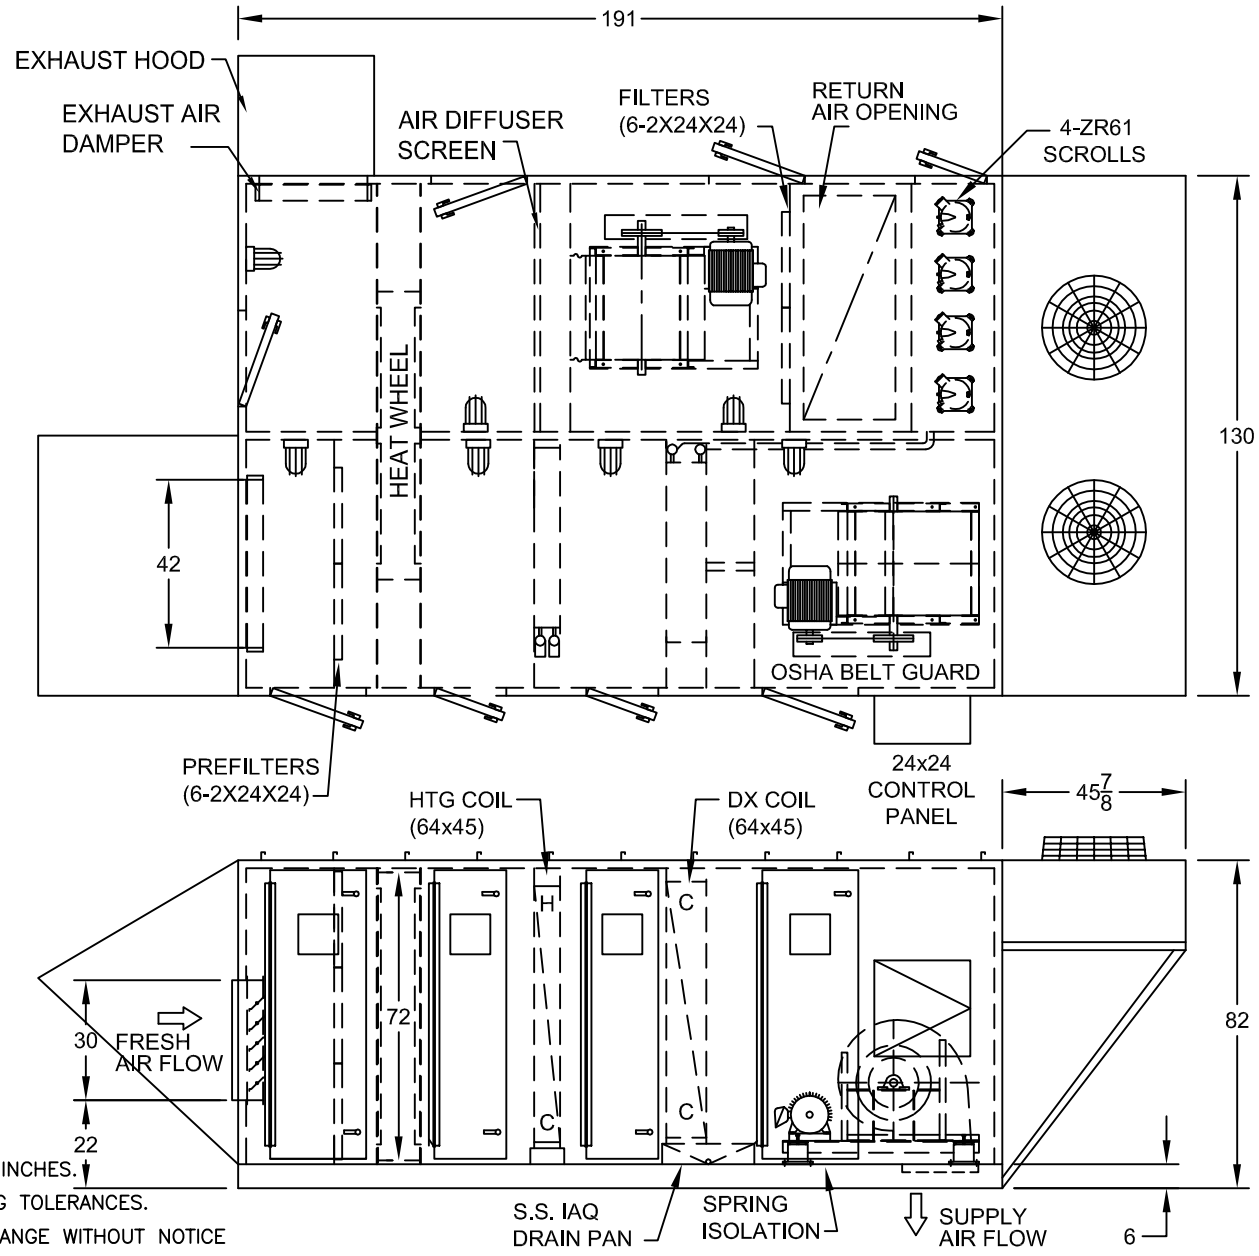

NOTES:

1. 1 1/2 INLET AND DISCHARGE DUCT FLANGES
2. SERVICE ACCESS PANELS MUST NOT BE OBSTRUCTED RECOMMENDED CLEARANCE 24 INCHES.
3. DIMENSIONS ARE SUBJECT TO MANUFACTURING TOLERANCES. FOR REFERENCE USE ONLY, SUBJECT TO CHANGE WITHOUT NOTICE

Rev	By	Revision Description	Date

WESTERN SALES

TITLE
8,000CFM ROOFTOP AIR HANDLING UNIT
w/HEAT WHEEL, HEATING WATER COIL & PACKAGED COOLING
18" BI DWDI FAN c/w 10HP MOTOR (SUPPLY & EXHAUST)
MODEL: AH-80-EW-DX20

DRAWN BY	ISSUED BY	SCALE	DRW. NO.	
		1/4"=1'		
CHK. BY	DATE		JOB NO.	PAGE
				E-25