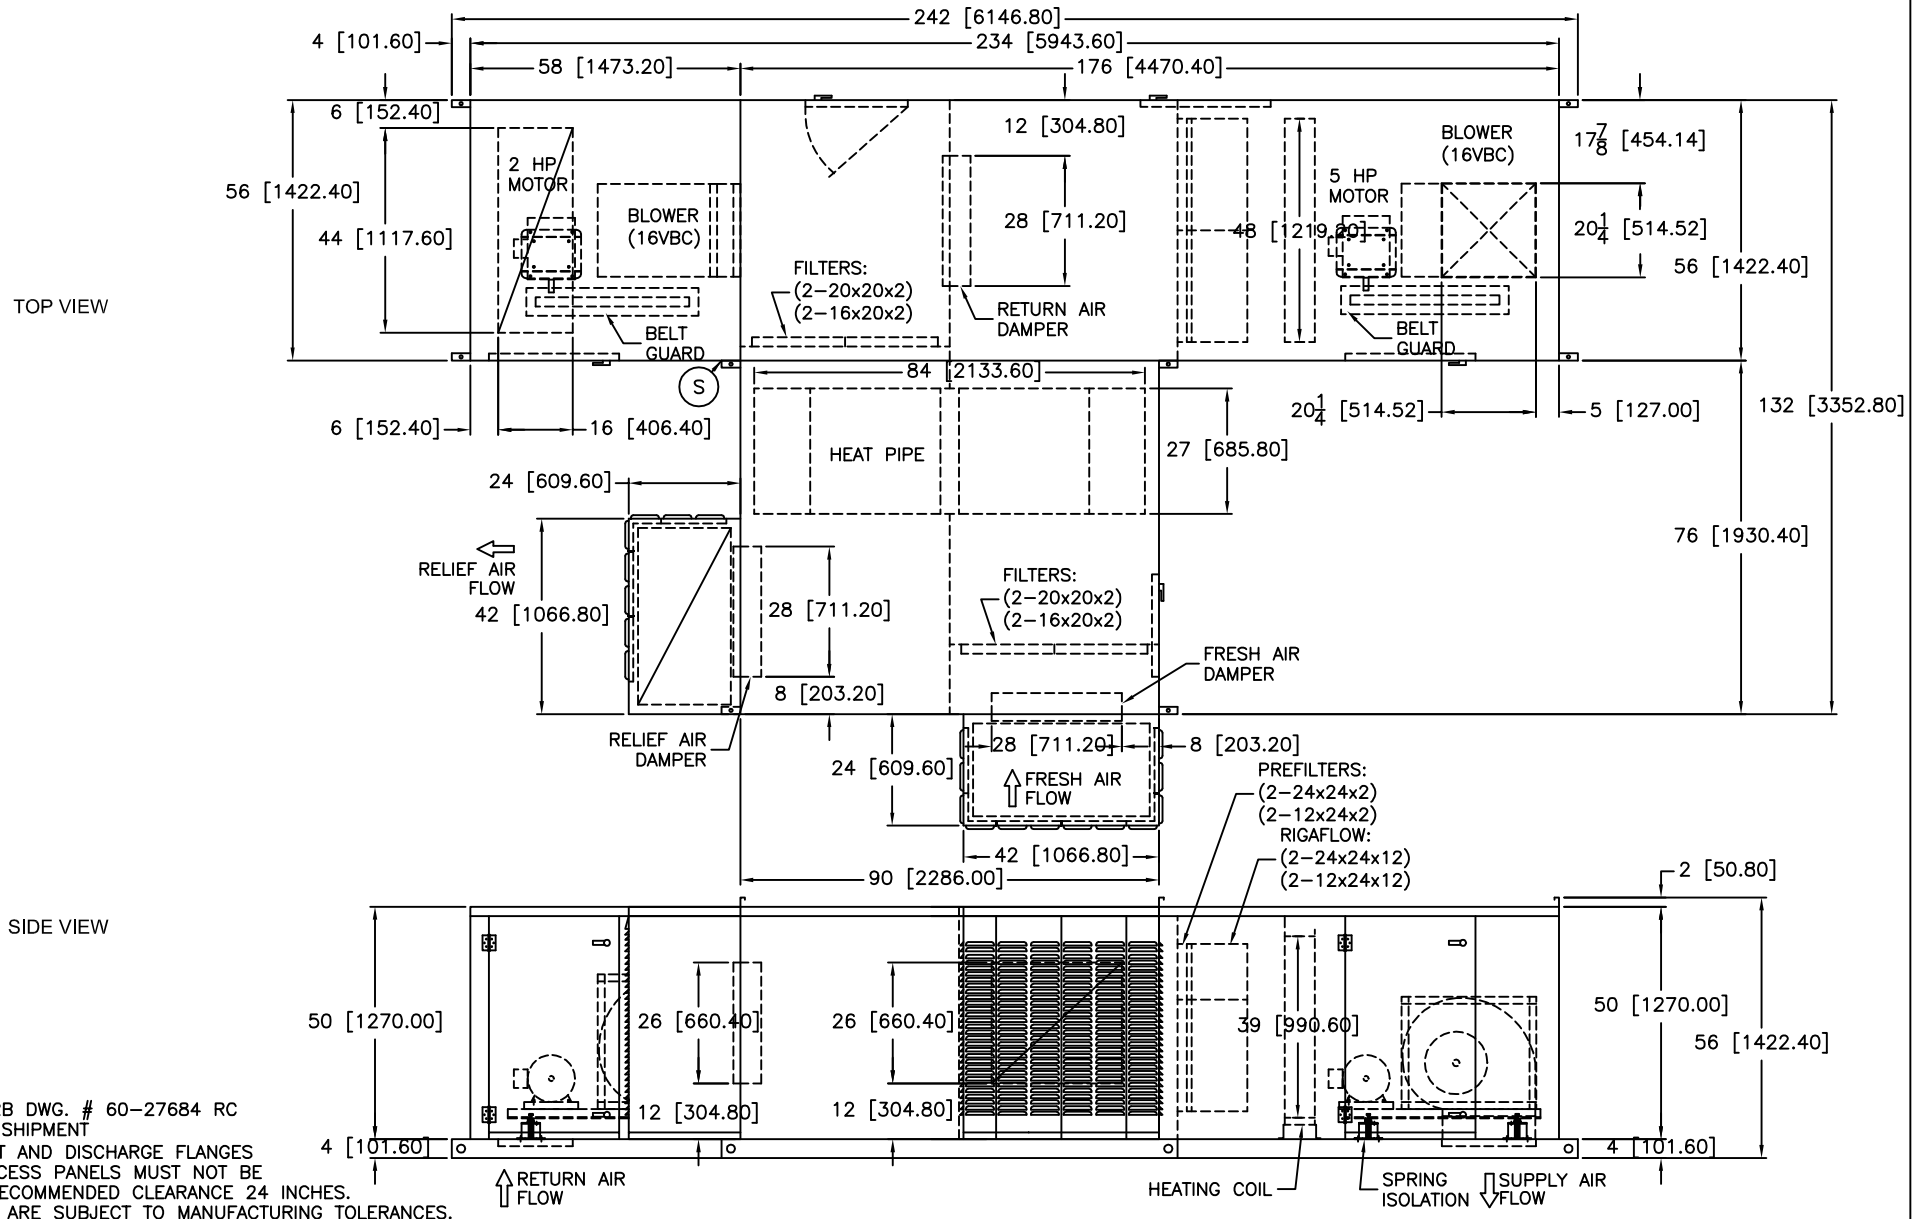

NOTES:
SEE ROOF CURB DWG. # 60–27684 RC
Ⓢ SPLIT FOR SHIPMENT
1. 1 1/2 INLET AND DISCHARGE FLANGES
2. SERVICE ACCESS PANELS MUST NOT BE OBSTRUCTED RECOMMENDED CLEARANCE 24 INCHES.
3. DIMENSIONS ARE SUBJECT TO MANUFACTURING TOLERANCES.
FOR REFERENCE USE ONLY, SUBJECT TO CHANGE WITHOUT NOTICE

Rev	By	Revision Description	Date

WESTERN
AH SERIES

TITLE
AH60HP HORIZONAL CONFIG. OUTDOOR UNIT
C/W FLAT FILTER, MIX BOX
w/ RETURN BLOWER, AND LOUVERED INLET

DRAWN BY	ISSUED BY	SCALE	DRW. NO.
JR		1:40	60–27684
CHK. BY	DATE	JOB NO.	PAGE F–40