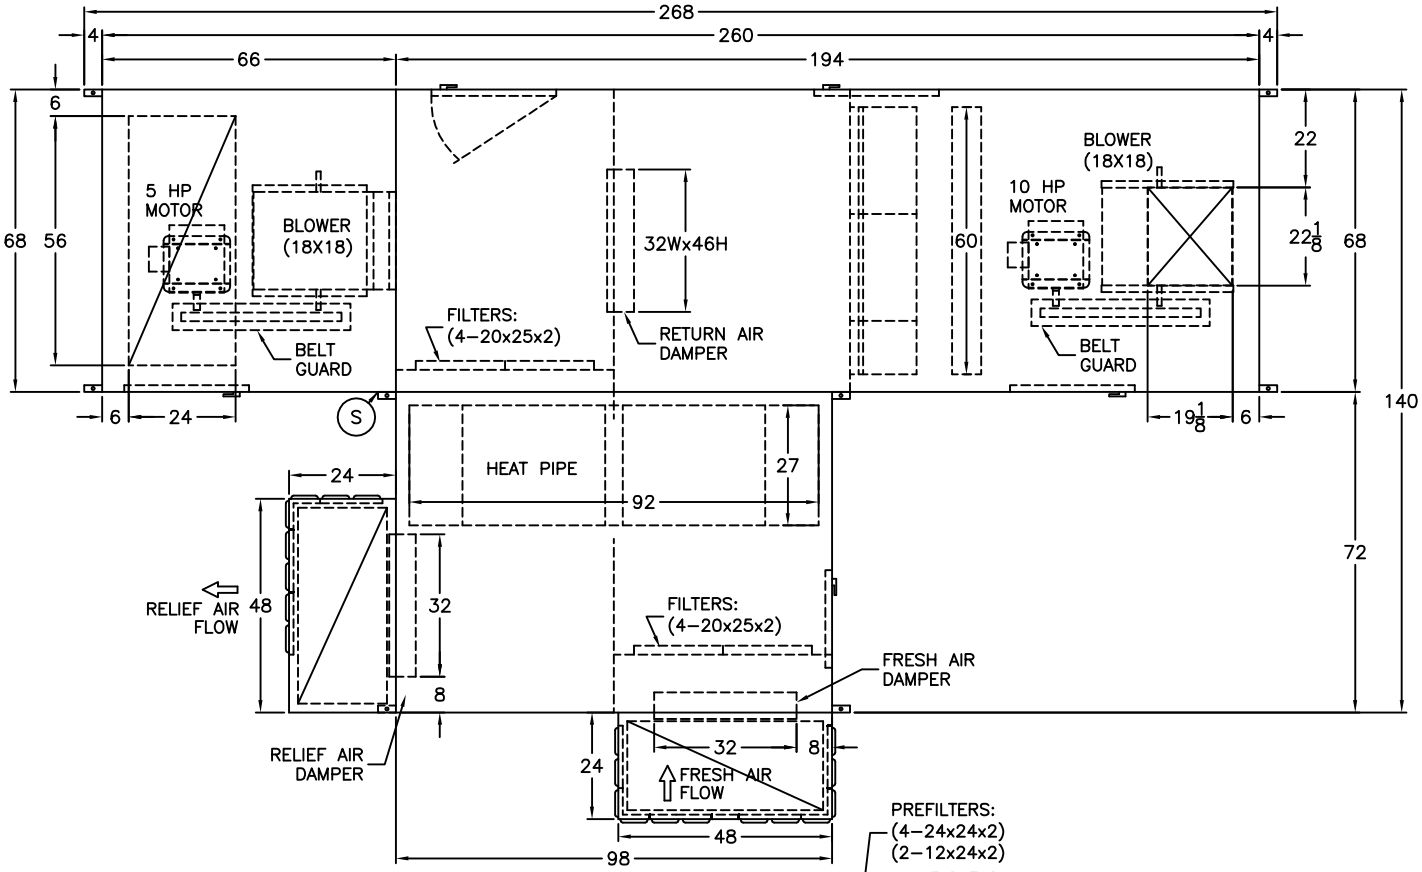

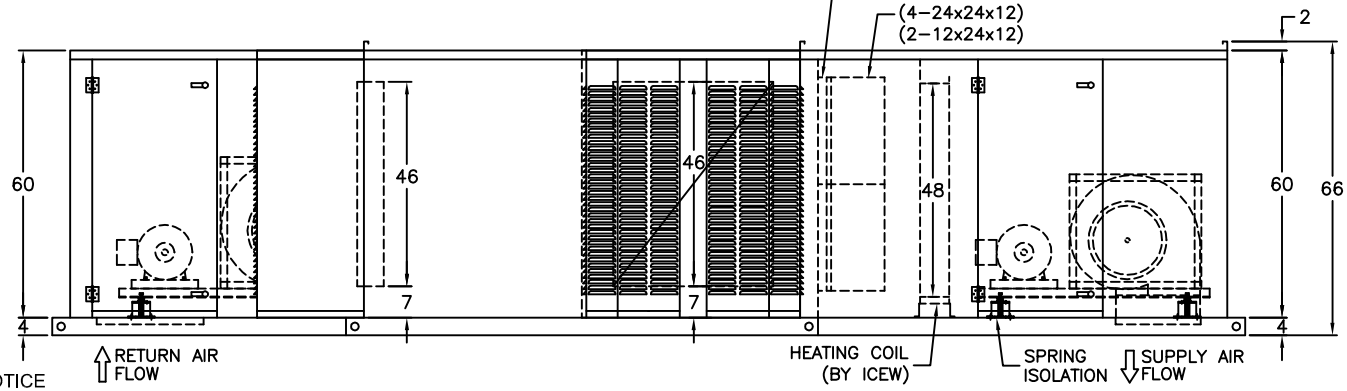

NOTES:
SEE ROOF CURB DWG. # 60–27683 RC
Ⓢ SPLIT FOR SHIPMENT
1. 1 1/2 INLET AND DISCHARGE FLANGES
2. SERVICE ACCESS PANELS MUST NOT BE OBSTRUCTED RECOMMENDED CLEARANCE 24 INCHES.
3. DIMENSIONS ARE SUBJECT TO MANUFACTURING TOLERANCES.
FOR REFERENCE USE ONLY, SUBJECT TO CHANGE WITHOUT NOTICE

Rev	By	Revision Description	Date

ICE
WESTERN
GIDM SERIES

TITLE
GIDM 100 HORIZONAL CONFIG. OUTDOOR UNIT
GRAVITY VENTED C/W FLAT FILTER, MIX BOX
w/ RETURN BLOWER, AND LOUVERED INLET

DRAWN BY	ISSUED BY	SCALE	DRW. NO.
JR		1:40	60–27683
CHK. BY	DATE	JOB NO.	PAGE F–39