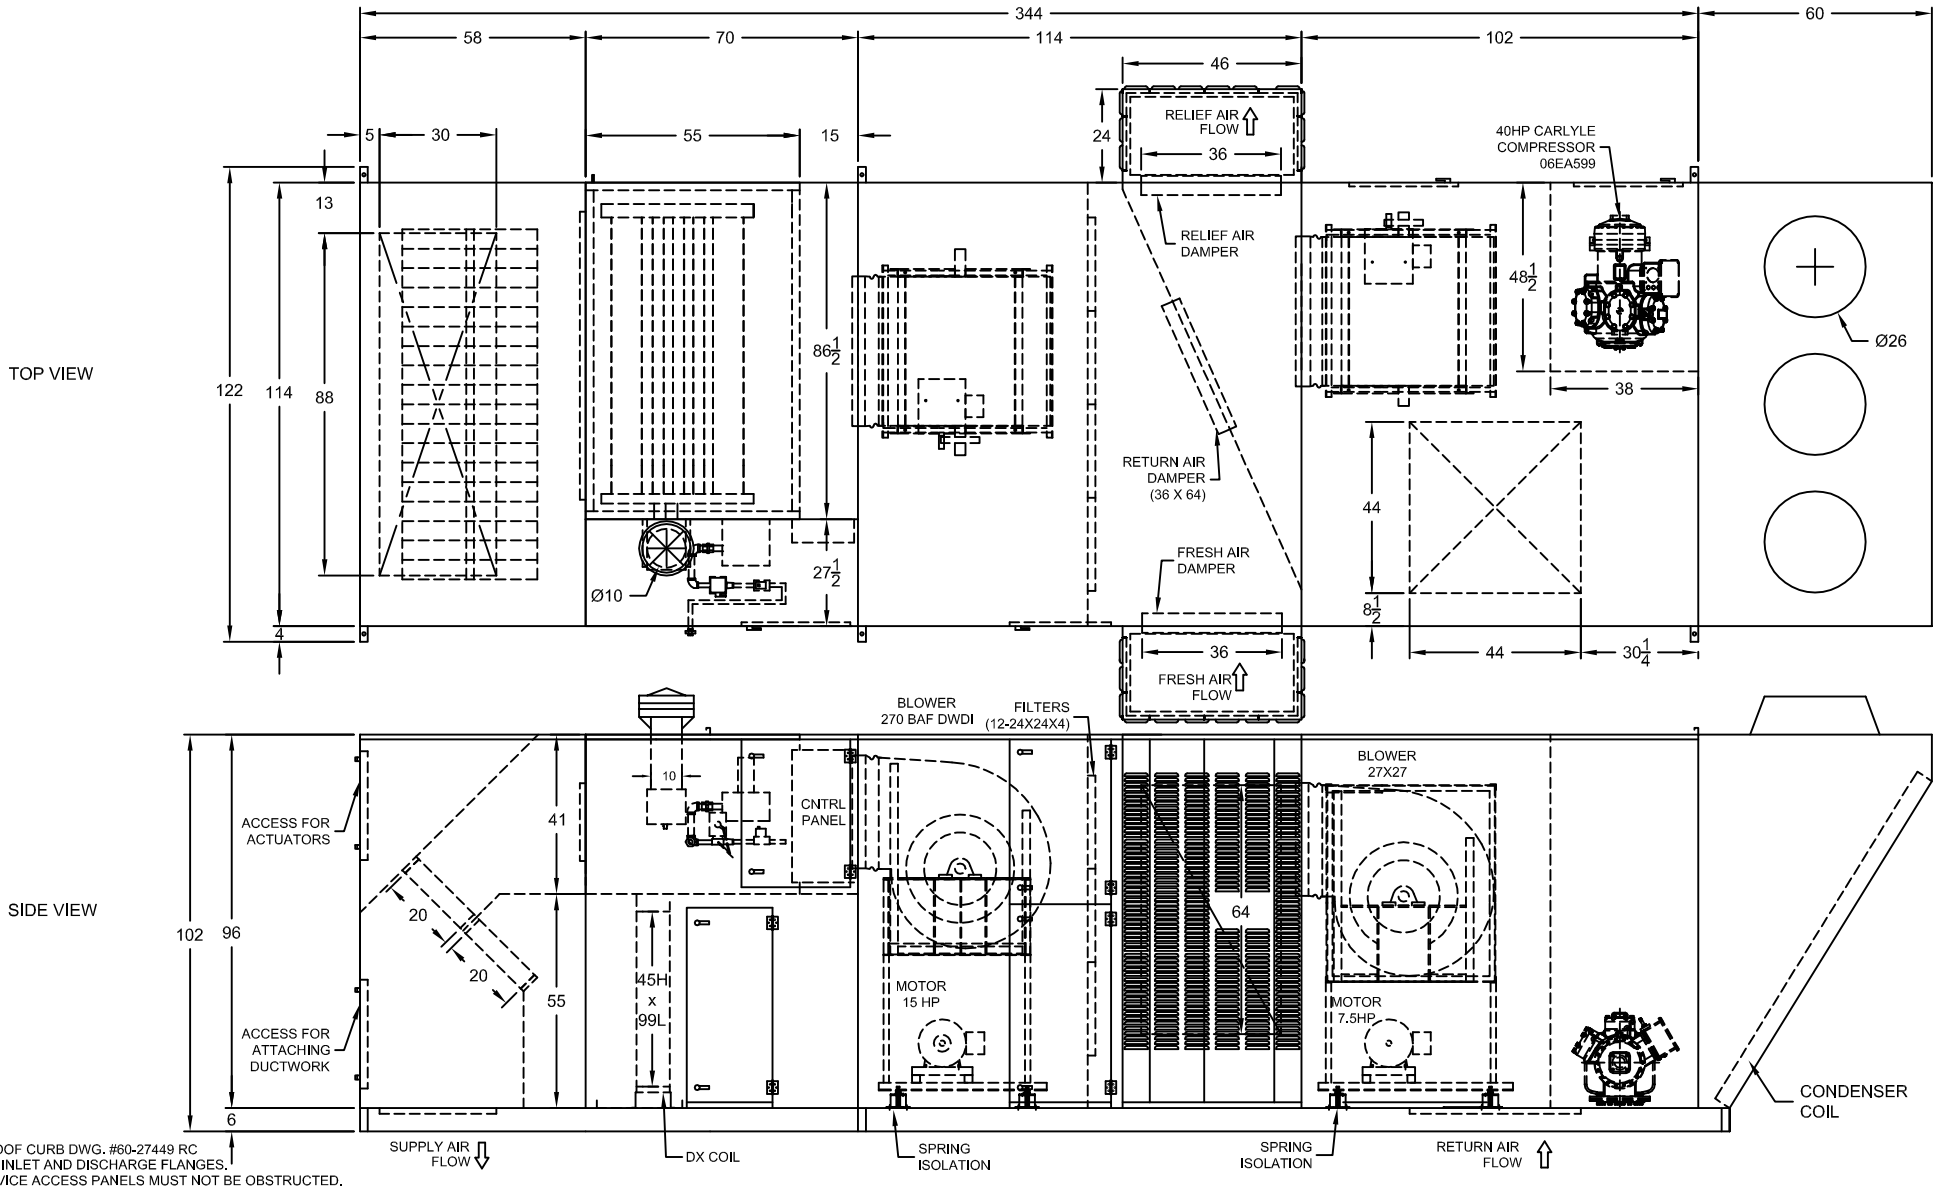

NOTE:

SEE ROOF CURB DWG. #60-27449 RC
1. 1 1/2 INLET AND DISCHARGE FLANGES.
2. SERVICE ACCESS PANELS MUST NOT BE OBSTRUCTED.
RECOMMENDED CLEARANCE 24 INCHES
DIMENSIONS ARE SUBJECT TO MANUFACTURING TOLERANCES.

Rev	By	Revision Description	Date

WESTERN

TITLE
HTDM 1000 DX 40 MZ
HORIZ. CONFIG. GRAVITY VENTED (16000CFM)
OUTDOOR UNIT c/w FLT FILTER, MIX BOX w/ RETURN
PACKAGED COOLING, AND LOUVERED INLET

DRAWN BY	ISSUED BY	SCALE	DRW. NO.
JR		1:52	
CHK. BY	DATE	JOB NO.	PAGE
			J-12